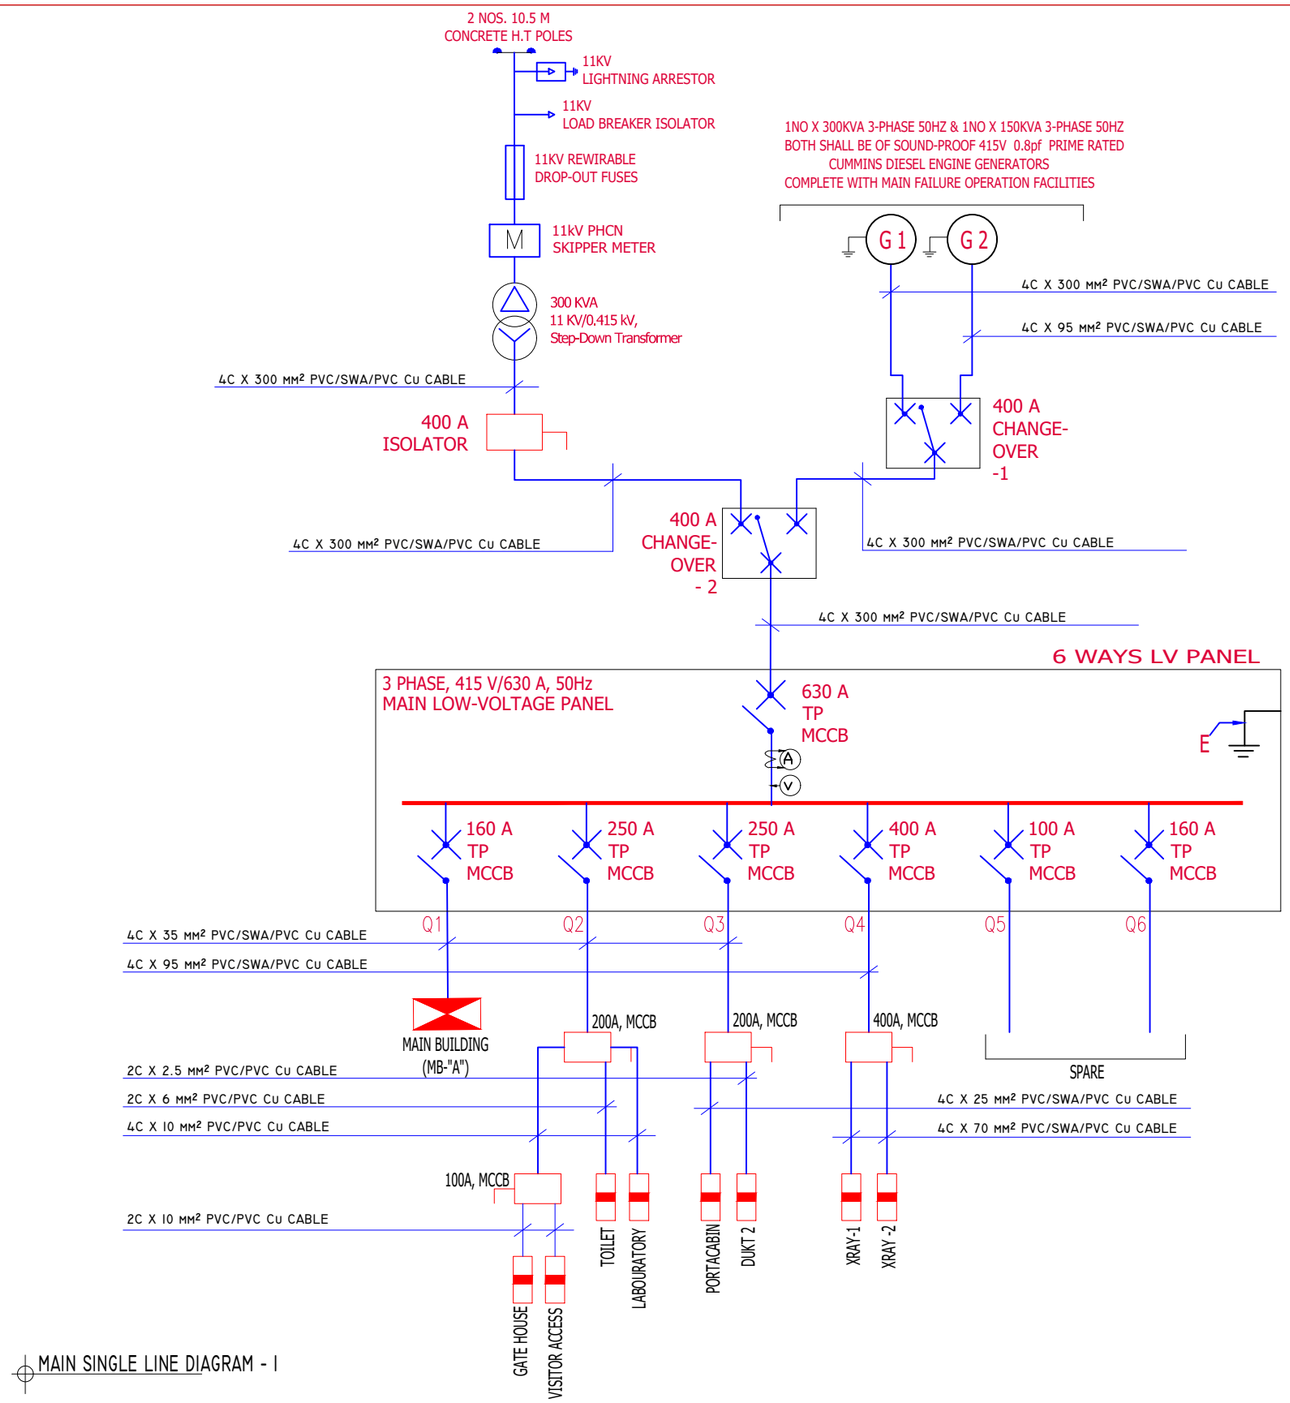

MAIN SINGLE LINE DIAGRAM - I

APPROVAL COLUMN

Notes

1. NO DIMENSION TO BE SCALED FROM THIS DRAWINGS.
2. ALL DIMENSIONS TO BE CHECKED BY THE CONTRACTOR ON THE SITE AND ANY ERRORS OR DISCREPANCIES SHOULD BE REPORTED IMMEDIATELY TO THE ENGINEER.
3. COPYRIGHT OF THIS DRAWINGS AND IN THE WORKS EXECUTED FROM IT WILL REMAIN THE PROPERTY OF THE ENGINEER.
4. THE ENGINEER OR ARCHITECT ARE TO BE NOTIFIED OF ANY DISCREPANCIES BETWEEN THIS DRAWING AND THOSE ISSUED BY ANY OTHER CONSULTANT OR CONTRACTOR BEFORE COMMENCING WORKS.
5. DIMENSIONS ARE TAKEN TO CENTRE LINES, OR STRUCTURAL SURFACE, AND DO NOT INCLUDE FINISHES EXCEPT OTHERWISE STATED

KEY PLAN

S/NO	Revisions	Date	Action
01			

DESIGN ARCHITECTS

ELECTRICAL ENGINEERS:
EDEN BROOK
EDEN BROOK LIMITED
CONSULTING ENGINEERS
9, OBANTA STREET, ORILE IGANMU,
LAGOS STATE.
TEL: 0816 448 5856,
E-mail: contactedenbrook@gmail.com,

PROJECT:
PROPOSED REMODELED
MEDICAL HEALTH ASSESSMENT CENTRE
@
BUNGALOW 3, JOEL OGUNNAIKE STREET (PLOT X16), GRA, IKEJA,LAGOS.

CLIENT:
IOM UN MIGRATION
INTERNATIONAL ORGANISATION FOR MIGRATION

Drawing Title: **(Electrical)**
SCHEMATICS
Main Single Line Diagram

JOB No: **EDEN/LAG/E/22/34**

DATE: **OCTOBER 2022**

Scale: N.T.S
Drawn: C.K.O
Checked: J.I.O
Approved: IGBOKWE

Drawing No : EDEN/LAG/SITE_ELECT/ **EX - 102**

Revision: A
Paper Size: A3