SEPTIC TANK DESIGN

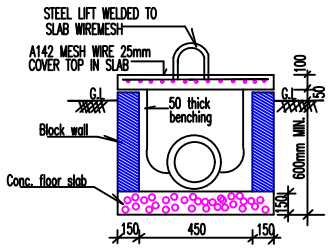

INSPECTION CHAMBER SECTION

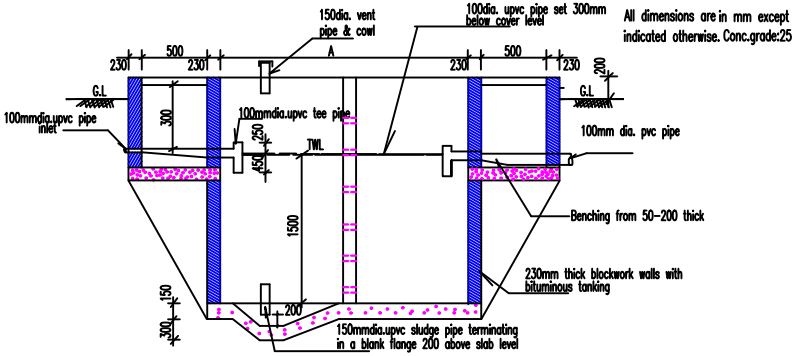

SEPTIC TANK SECTION

SCALE:1:20.

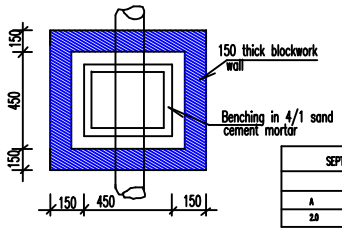

INSPECTION CHAMBER PLAN

SEPTIC TANK DIMENSION L (m)		
A	B	C
2.0	2.0	2.0

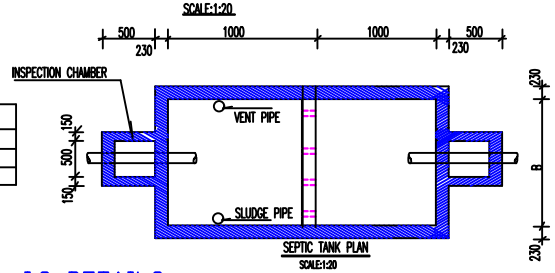

SEPTIC TANK PLAN

SCALE:1:20

SEPTIC TANK & I.C DETAILS
SEPTIC TANK SECTION

notes

GENERAL NOTES

1. Before embarking on any part of this project,first,Study carefully and understand these drawings and other documents relating to this project.
2. Do not scale drawings. Refer any discrepancies to the Architects.

relating to this project.

International Organization for Migration

IOM

IOM
MHPSS DEPARTMENT

PROJECT TITLE

PROPOSED CONSTRUCTION OF WOMEN VOCATIONAL CENTER

LOCATION

AT MALKOHI YOLA SOUTH, ADAMAWA STATE, NORTH - EAST NIGERIA

DWG NO:

M09

PREPRED BY: OKOKON Efanga// eokokon@iom.int

DATE : MAY 2020